SITE DIMENSION PLAN

NOTE:
ALL DIMENSIONS ARE TO FACE OF CURB UNLESS OTHERWISE NOTED

NOTE:
WAYNE COUNTY DEPARTMENT OF PUBLIC SERVICES PERMIT REQUIRED FOR ALL WORK TO BE DONE IN THE CHERRY HILL ROAD RIGHT-OF-WAY.

SCALE 1" = 20 ft

LEGEND

MONUMENT BOX	FIRE HYDRANT
IRON PIPE	CONCRETE
RR SPIKE	CURB INLET
PK NAIL	
REBAR	—UT—UT— UNDERGROUND TELEPHONE LINES
POWER POLE	
LIGHT POLE	—UE—UE—
EX MANHOLE	—OH—OH— ELECTRIC LINES
EX CATCH BASIN	— —600— — EX CONTOUR
EX WATER VALVE	—X—X— EX FENCELINE
EX GAS VALVE	—W—W— EX WATERLINE
ELECTRIC TRANSFORMER	—San—San— EX SANITARY SEWER
TELEPHONE PEDESTAL	—Gas—Gas— EX GAS LINE
EXISTING TREE	—>—>— EX STORM SEWER
EXISTING PINE TREE	—UT—UT— TELEPHONE LINES
ROOF DRAIN TIE	

SANITARY SEWER NOTES:

1. ALL SANITARY SEWER SHALL BE CONSTRUCTED IN ACCORDANCE WITH WAYNE COUNTY AND THE CITY OF WESTLAND STANDARDS.
2. ALL SANITARY LATERALS SHALL BE 6" PVC SDR 23.5 OR PVC SCHEDULE 40 CONSTRUCTED AT 1.00% SLOPE.
3. CONNECTION TO BE MADE TO THE EXISTING 15" SEWER USING AN APPROVED TEE. RISER PIPE SHALL BE INSTALLED PER DETAILS.

NO CONNECTIONS RECEIVING STORM WATER SHALL BE MADE TO THE SANITARY SEWER SYSTEM.

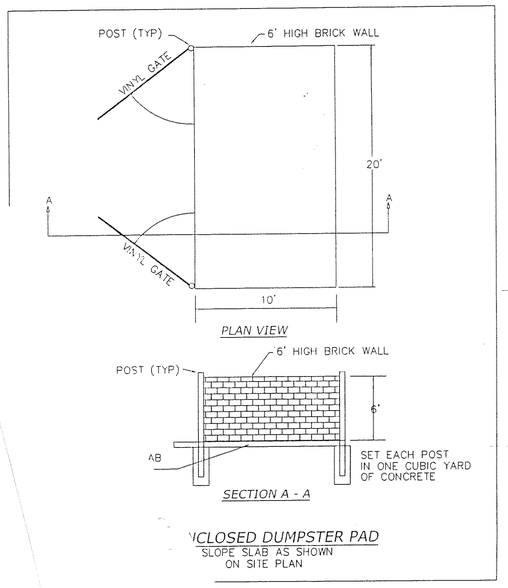

ENCLOSED DUMPSTER PAD
SLOPE SLAB AS SHOWN ON SITE PLAN

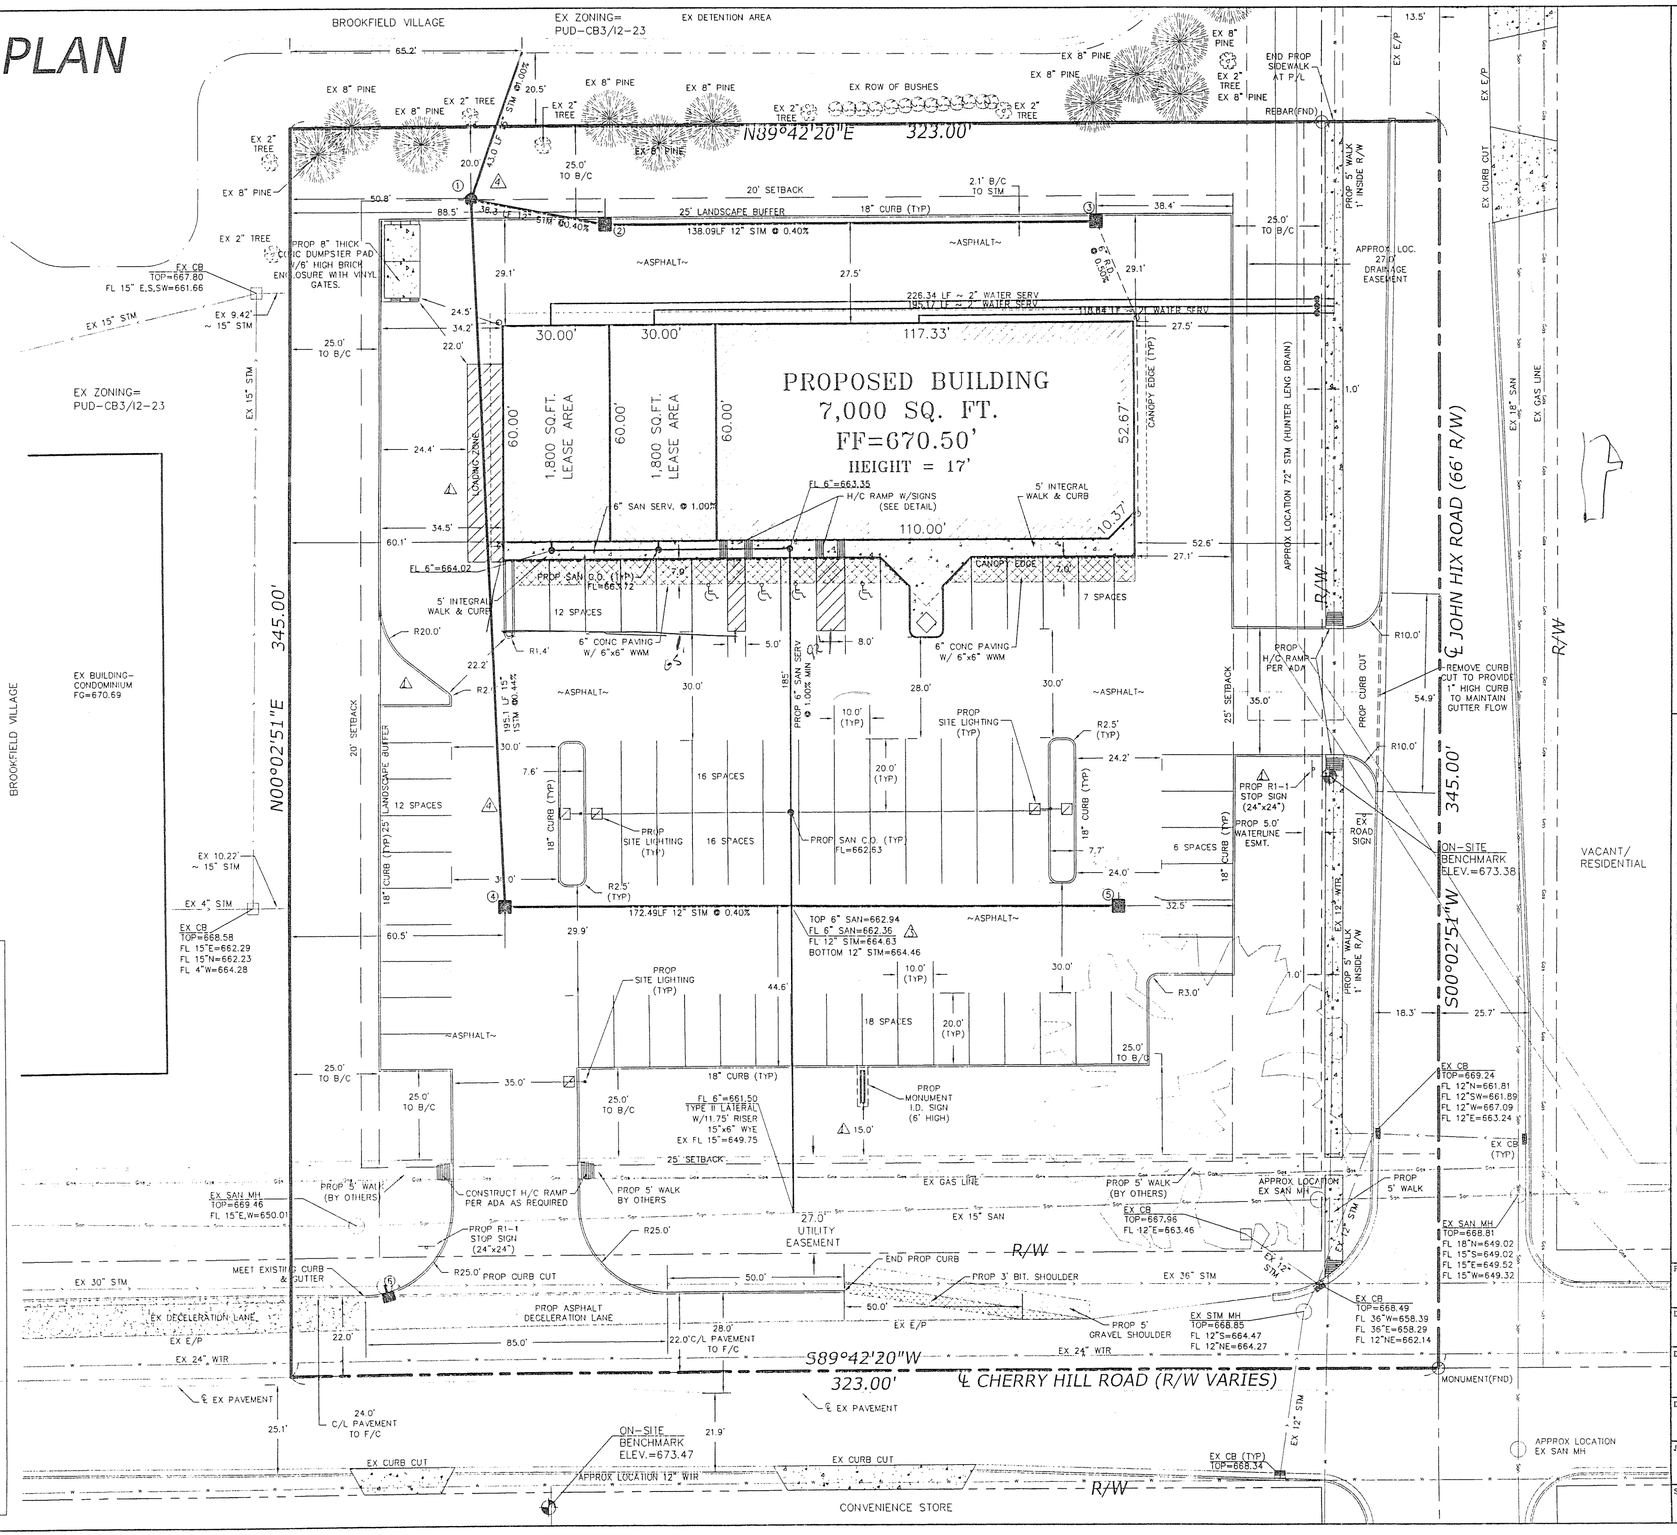

VAN HORN, HOOVER & ASSOCIATES, INC.
SURVEYING & ENGINEERING
P.O. BOX 612
FINDLAY, OHIO 45839
(419) 423-5630
E-MAIL: vhha@bright.net

FAMILY VIDEO MOVIE CLUB
38900-38970 CHERRY HILL ROAD
WESTLAND, MI

REVISIONS	BY	DATE
ADDRESSED CITY COMMENTS	-J.	5/16/2003
ADDRESSED CITY ENGINEER'S COMMENTS	SEM	9/3/2003
ADDRESSED CITY ENGINEER'S COMMENTS	SEM	9/16/2003
REVISED STORM SEWER ALIGNMENT PER CITY ENGINEER	DRS	10/15/2003

SITE DIMENSION PLAN

PLOTSCALE: 1:1
DRAWN: -J.
CHECKED: DRS
DRAWING SCALE: 1" = 20'
DATE: 3/18/03
JOB NUMBER: S:\PROJECTS\4383\4383bas.dwg
SHEET NUMBER: 2 of 6