#389

WIN.SALEM

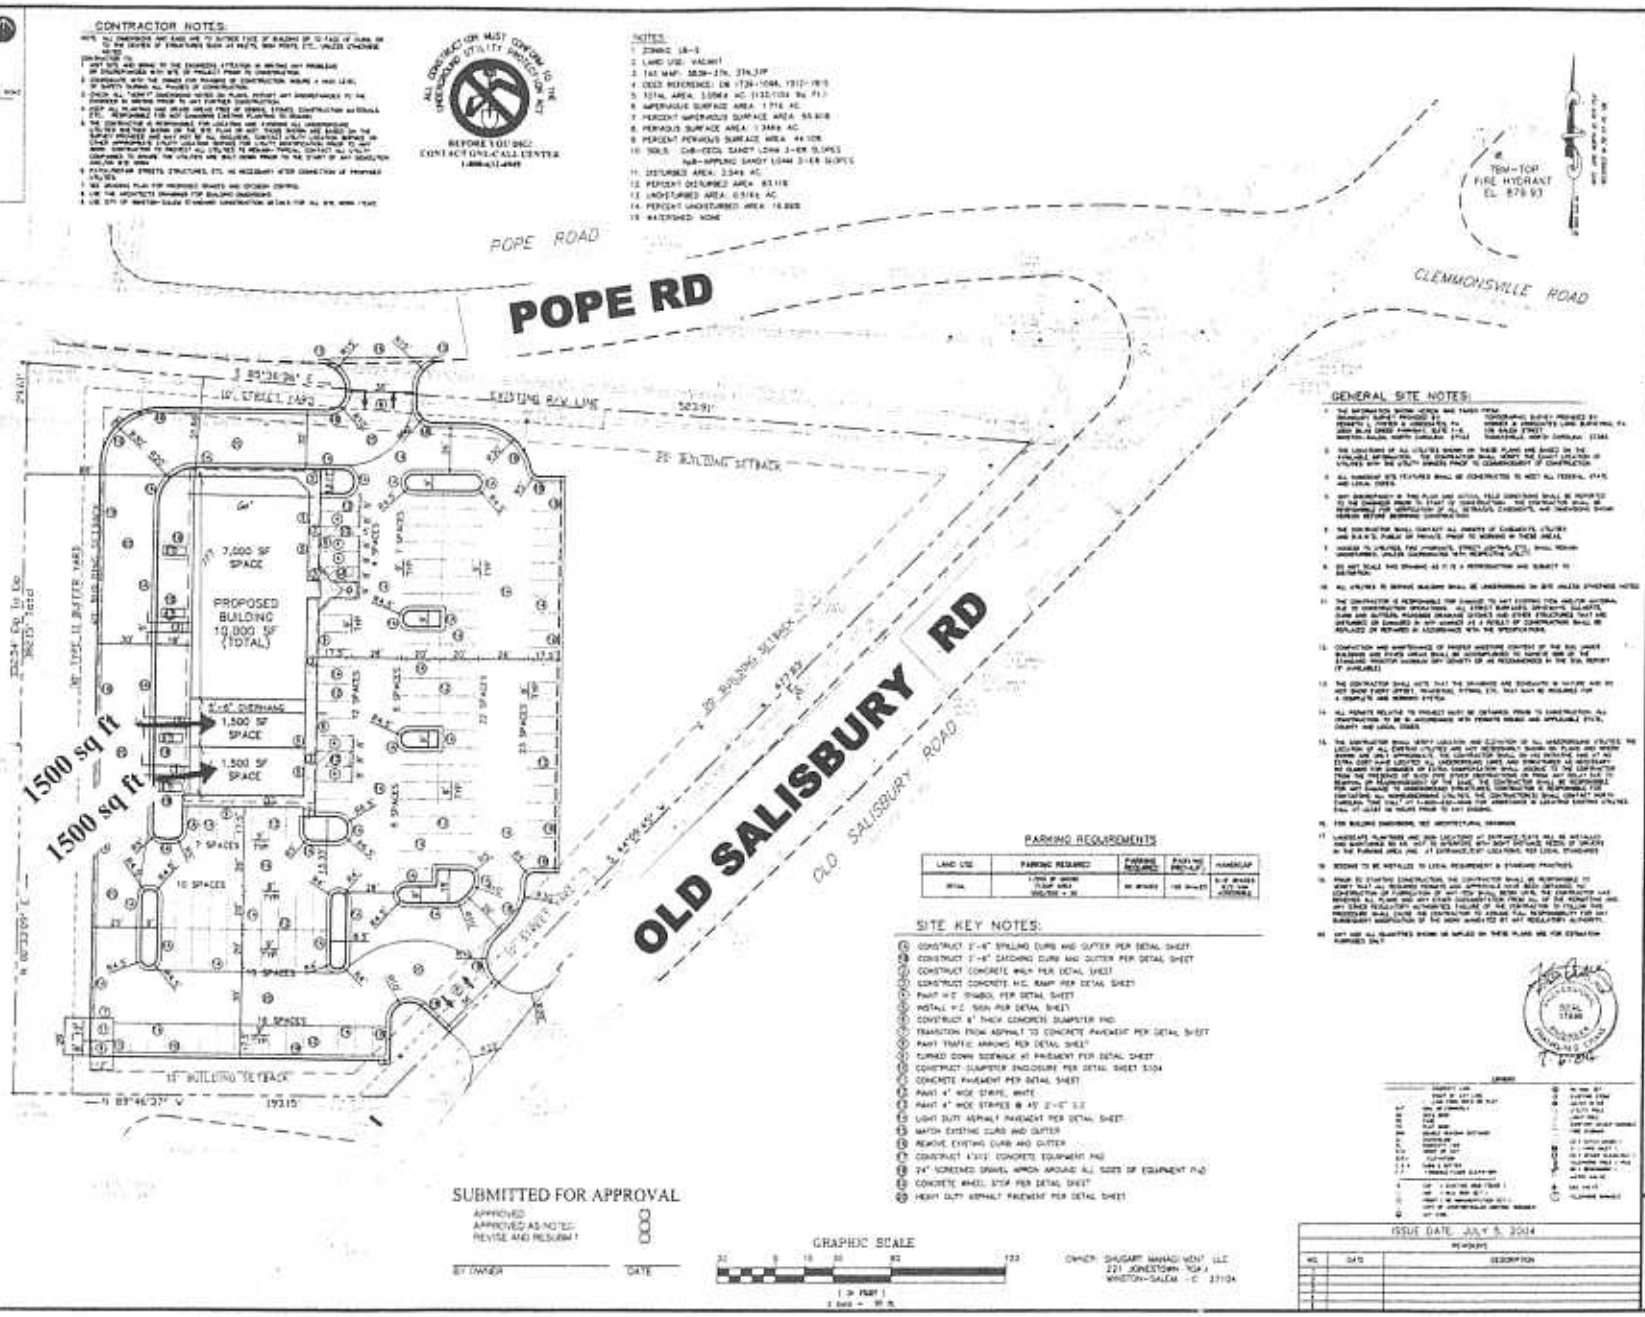

CONTRACTOR NOTES:

NOTES:

GENERAL SITE NOTES:

PARKING REQUIREMENTS

LAND USE	PARKING REQUIRED	PARKING PROVIDED	HANDICAP
RETAIL	1 PER 1F GROSS FLOOR AREA 10,000 = 50	50 SPACES	2 (2 SPACES ADA VAN ACCESSIBLE)

SITE KEY NOTES:

1. CONSTRUCT 2'-6" SPILLING CURB AND GUTTER PER DETAIL SHEET
2. CONSTRUCT 2'-6" CATCHING CURB AND GUTTER PER DETAIL SHEET
3. CONSTRUCT CONCRETE WALK PER DETAIL SHEET
4. CONSTRUCT CONCRETE H.C. RAMP PER DETAIL SHEET
5. PAINT H.C. SYMBOL PER DETAIL SHEET
6. INSTALL H.C. SIGN PER DETAIL SHEET
7. CONSTRUCT 8" THICK CONCRETE DUMPSTER PAD
8. TRANSITION FROM ASPHALT TO CONCRETE PAVEMENT PER DETAIL SHEET
9. PAINT TRAFFIC ARROWS PER DETAIL SHEET
10. TURNED DOWN SIDEWALK AT PAVEMENT PER DETAIL SHEET
11. CONSTRUCT DUMPSTER ENCLOSURE PER DETAIL SHEET
12. CONCRETE PAVEMENT PER DETAIL SHEET
13. PAINT 4" WIDE STRIPE, WHITE
14. PAINT 4" WIDE STRIPES @ 45° 2'-0" O.C.
15. LIGHT DUTY ASPHALT PAVEMENT PER DETAIL SHEET
16. MATCH EXISTING CURB AND GUTTER
18. REMOVE EXISTING CURB AND GUTTER
17. CONSTRUCT 4"x12" CONCRETE EQUIPMENT PAD
19. 24" SCREENED GRAVEL APRON AROUND ALL SIDES OF EQUIPMENT PAD
8. CONCRETE WHEEL STOP PER DETAIL SHEET
20. HEAVY DUTY ASPHALT PAVEMENT PER DETAIL SHEET

BY OWNER DATE

OWNER: SHUGART MANAGEMENT, LLC
221 JONESTOWN ROAD
WINSTON-SALEM, NC 27104

ISSUE DATE: JULY 5, 2004

NO.	DATE	DESCRIPTION

CAROLINAS DESIGN GROUP, PLLC

FAMILY VIDEO
OLD SALISBURY ROAD
FORSYTH CO. WINSTON-SALEM, NC

SITE PLAN

C-1