SITE DIMENSION PLAN

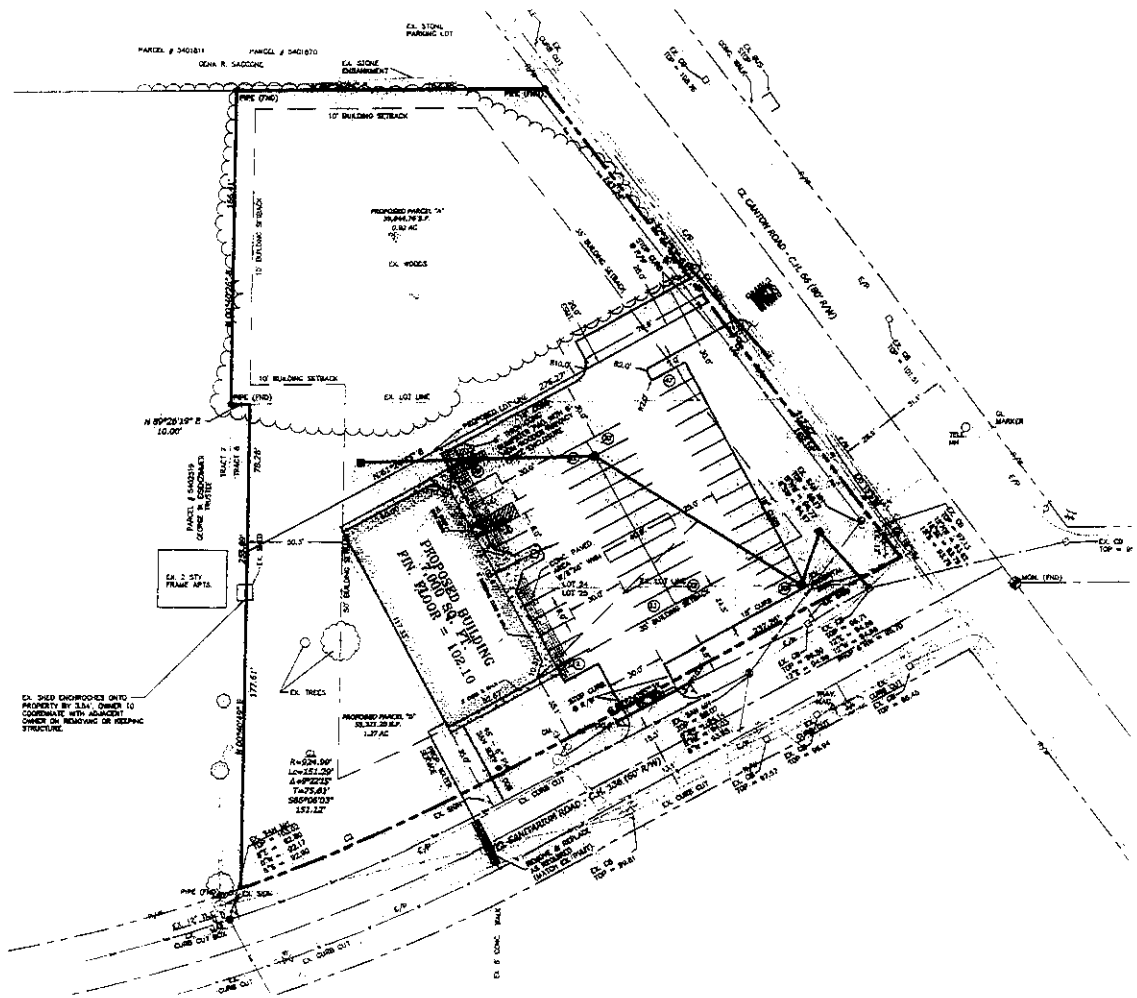

NOTE:
ALL DIMENSIONS ARE TO FACE OF CURB UNLESS OTHERWISE NOTED

NOTE:
SANITARY SEWER, STORM SEWER, AND WATERLINE CONNECTIONS SHALL BE DONE PER CITY OF LAKEMORE STANDARDS.

NOTE:
EXTEND THE EXISTING SERVICE TO THE PROPOSED BUILDING. IF EXISTING SERVICE CANNOT BE FOUND OR IS NOT OPERATING PER CITY STANDARDS, EXTEND A NEW SERVICE AS SHOWN ON THE PLANS.

VAN HORN, HOOVER & ASSOCIATES, INC.
SURVEYING & ENGINEERING
P.O. BOX 612
FINDLAY, OHIO 45839
(419) 423-5830
E-MAIL: vhha@bright.net

FAMILY VIDEO MOVIE CLUB

SUMMIT COUNTY

SITE DIMENSION PLAN

SCALE	1:1
DRAWN	K&C
CHECKED	DRS
DRAWING SCALE	1" = 30'
DATE	11/03/04
FILE NAME	S:\PROJECTS\6303\ 6303bas.dwg
SHEET NUMBER	2 OF 4