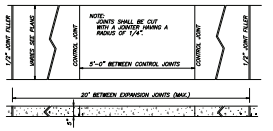

CONCRETE SIDEWALK – PLAN

NO SCALE

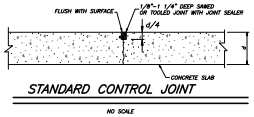

STANDARD CONTROL JOINT

NO SCALE

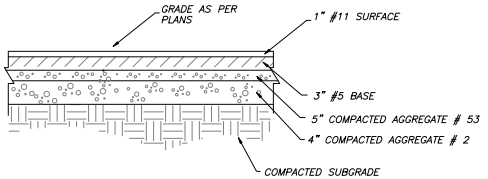

TYPICAL PAVEMENT SECTION

NOT TO SCALE

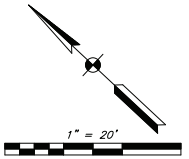

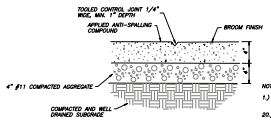

CONCRETE SIDEWALK – SECTION

NO SCALE

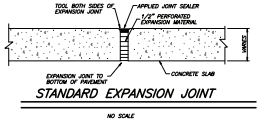

STANDARD EXPANSION JOINT

NO SCALE

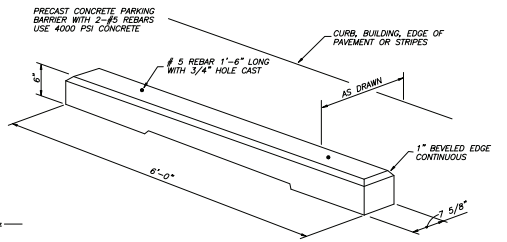

PRECAST CONCRETE WHEEL STOP

NOT TO SCALE

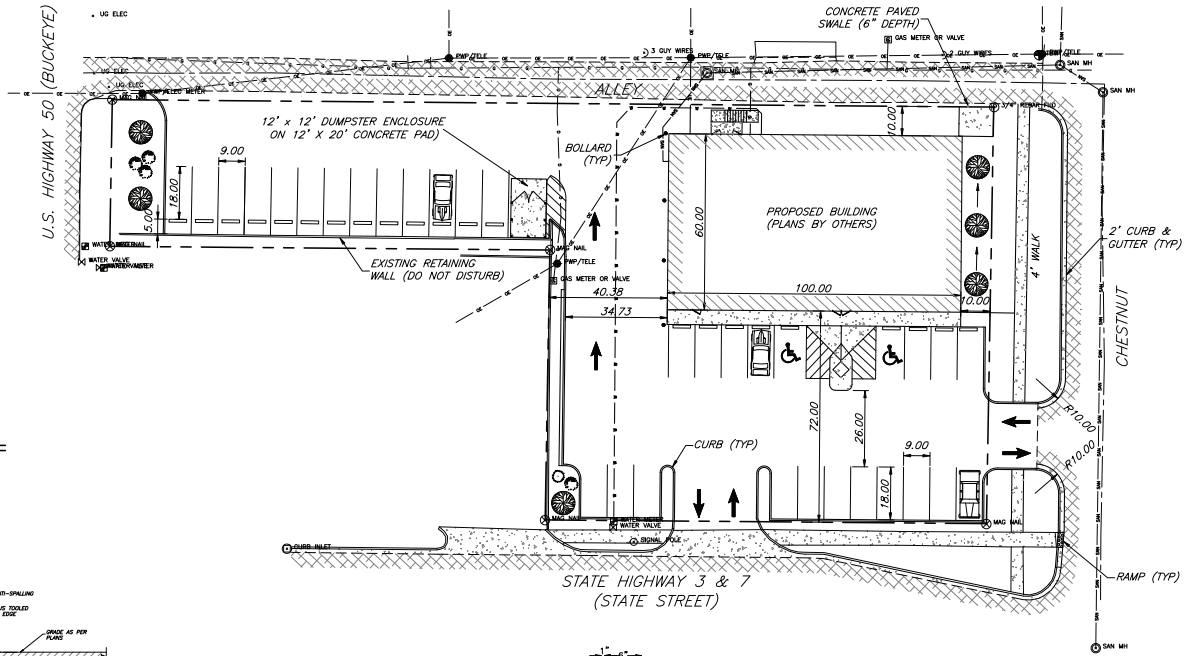

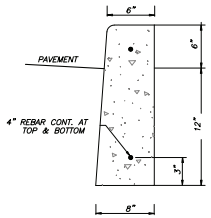

6" CURB

(NTS)

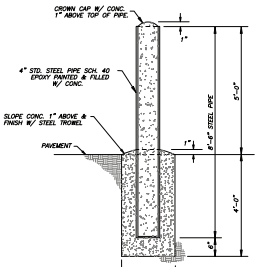

BOLLARD DETAIL

(NTS)

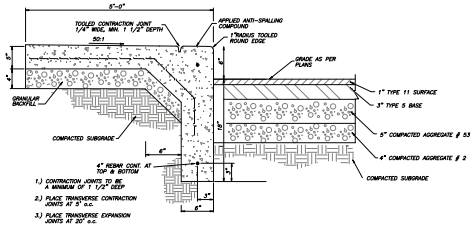

TYPICAL SECTION – WALK, CURB & PARKING

NO SCALE

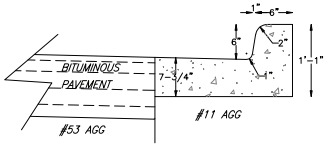

2' CURB & GUTTER

NOT TO SCALE

F P B H, Inc.
Engineers ● Surveyors ● Planners ● Inspectors
73 Henry Street
P.O. Box 47
North Vernon, IN 47265
Phone: (812) 346-2045
Fax: (812) 346-8045
Toll Free: 1-866-BEND-FPBH
www.fpbhonline.com

Revision	Drawn By	Date
Dumpster	BRB	3/26/09

SCALE: 1" = 20' DRAWN BY: TDW CHECKED BY: BAH
DATE: MARCH 20, 2009 JOB NO: 09-7915
FOR: CONSTRUCTION
FAMILY VIDEO SITE PLANS
SITE PLAN

SHEET NO: 2 OF 3

BERNARD A. HAUSER SPRAGUE REGISTERED No. 60900038 STATE OF INDIANA PROFESSIONAL ENGINEER 3-17-09

N:\Projects\Ongoing\Sites\pdt\09795\Drawings\09795 SITE PLAN, 3/26/2009 10:52:41 AM