MORTON, IL #485

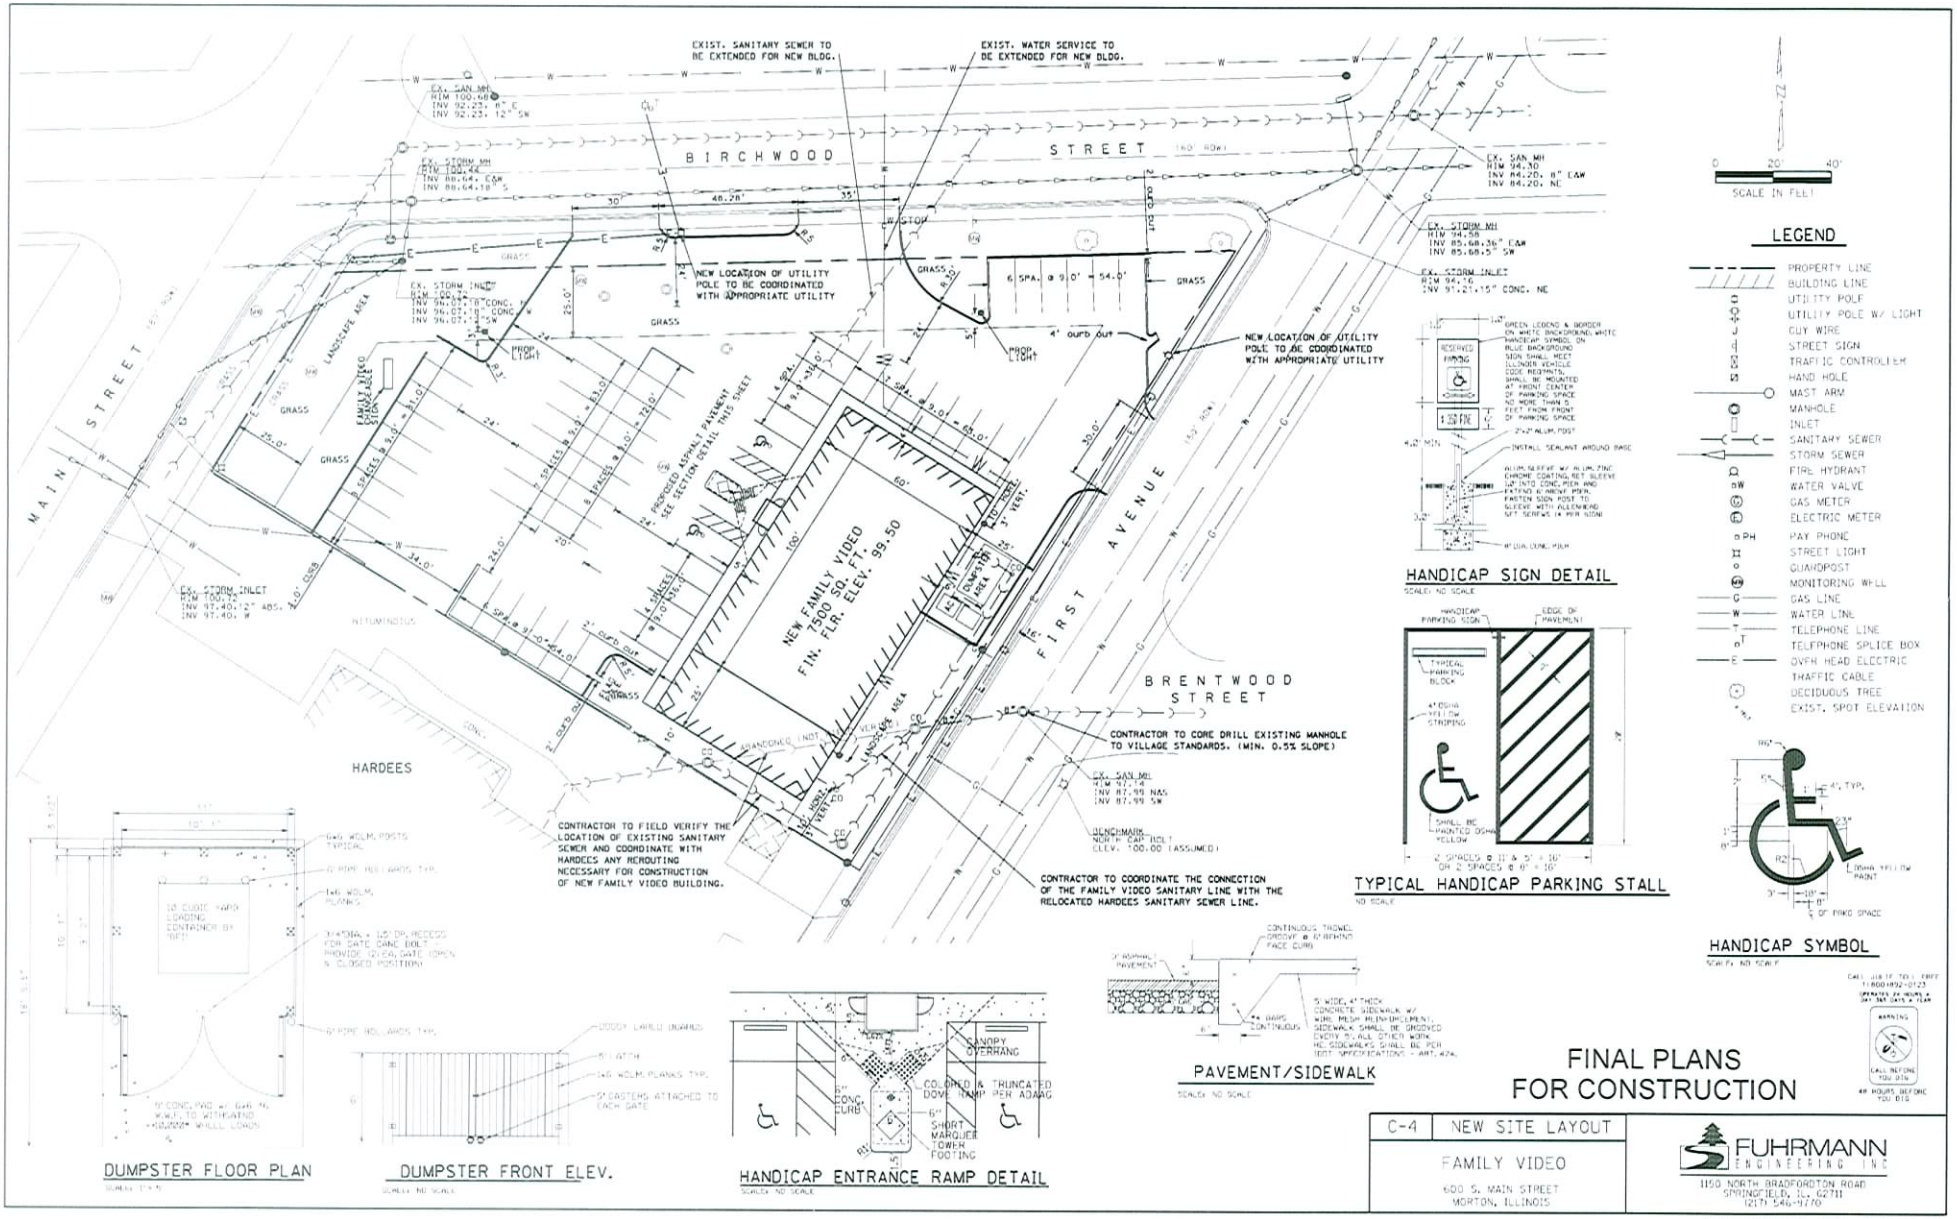

LEGEND

- PROPERTY LINE
- BUILDING LINE
- UTILITY POLE
- UTILITY POLE W/ LIGHT
- GUY WIRE
- STREET SIGN
- TRAFFIC CONTROLLER
- HAND HOLE
- MAST ARM
- MANHOLE
- INLET
- SANITARY SEWER
- STORM SEWER
- FIRE HYDRANT
- WATER VALVE
- GAS METER
- ELECTRIC METER
- PAY PHONE
- STREET LIGHT
- GUARDPOST
- MONITORING WELL
- GAS LINE
- WATER LINE
- TELEPHONE LINE
- TELEPHONE SPLICE BOX
- OVER HEAD ELECTRIC
- TRAFFIC CABLE
- DECIDUOUS TREE
- EXIST. SPOT ELEVATION

HANDICAP SIGN DETAIL
SCALE: NO SCALE

TYPICAL HANDICAP PARKING STALL
NO SCALE

HANDICAP SYMBOL
SCALE: NO SCALE

DUMPSTER FLOOR PLAN
SCALE: 1"=1'-0"

DUMPSTER FRONT ELEV.
SCALE: NO SCALE

HANDICAP ENTRANCE RAMP DETAIL
SCALE: NO SCALE

PAVEMENT/SIDEWALK
SCALE: NO SCALE

FINAL PLANS FOR CONSTRUCTION

C-4	NEW SITE LAYOUT

FAMILY VIDEO
600 S. MAIN STREET
MORTON, ILLINOIS

FUHRMANN ENGINEERING INC
1150 NORTH BRADFORDTON ROAD
SPRINGFIELD, IL. 62711
(217) 546-9770

Revised September 22nd, 2006 JOB NO. 06-191