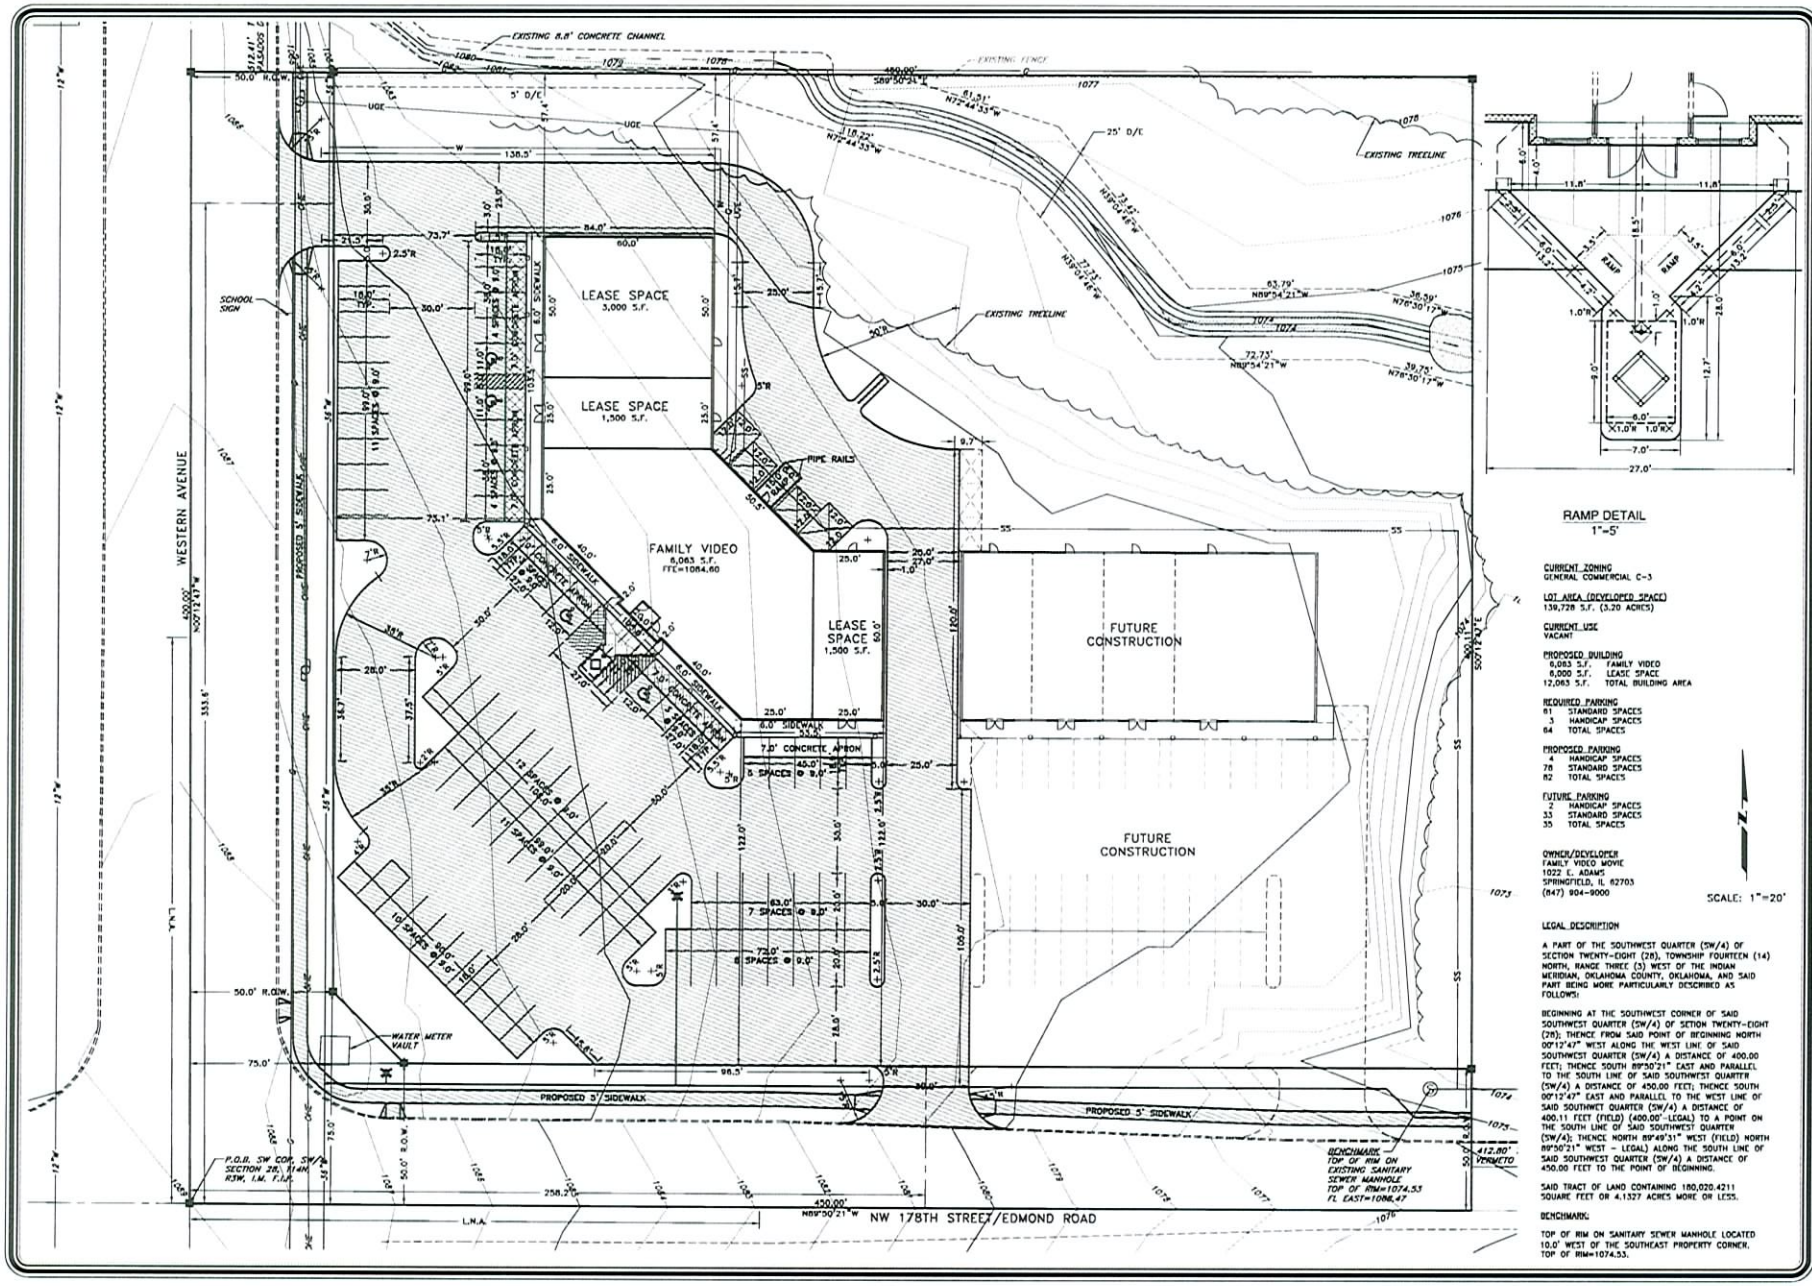

CITY OF OKLAHOMA CITY

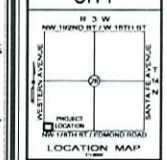

LOCATION MAP

LEGEND

- SANITARY SEWER LINE
- WATER LINE
- OVERHEAD ELECTRIC
- EXISTING GAS SERVICE
- SANITARY SEWER MANHOLE
- STORM SEWER MANHOLE
- POWER POLE
- GUY ANCHOR
- LIGHT POLE
- FIRE HYDRANT
- WATER VALVE
- WATER METER
- GAS VALVE
- GAS METER
- ELECTRIC METER
- TELEPHONE PEDESTAL
- MONITOR WELL
- SIGN
- TRAFFIC SIGNAL POLE
- TRAFFIC SIGNAL BOX
- FENCE
- SET IRON PIN
- FOUND IRON PIN
- BENCHMARK

SITE PLAN
TO SERVE
FAMILY VIDEO

A PART OF THE SW/4, SEC. 28, T14N, R3W, I.M.
CITY OF OKLAHOMA CITY, OKLAHOMA COUNTY, OKLAHOMA.

BLDC-2007-05569
REVISED 11-15-07

MORRIS
ENGINEERING
www.morrisengineering.com
817 N.W. 27TH ST. MOORE, OK 73160
(405) 912-2775 OFC (405) 912-2527 FAX

REGISTERED PROFESSIONAL ENGINEER
ROSS C. MORRIS
16837
OKLAHOMA

SITE PLAN
TO SERVE
FAMILY VIDEO
OKLAHOMA CITY II

SCALE 1"=20' | DATE
JOB NO. 4640.02

SHEET NO. 3 OF 8